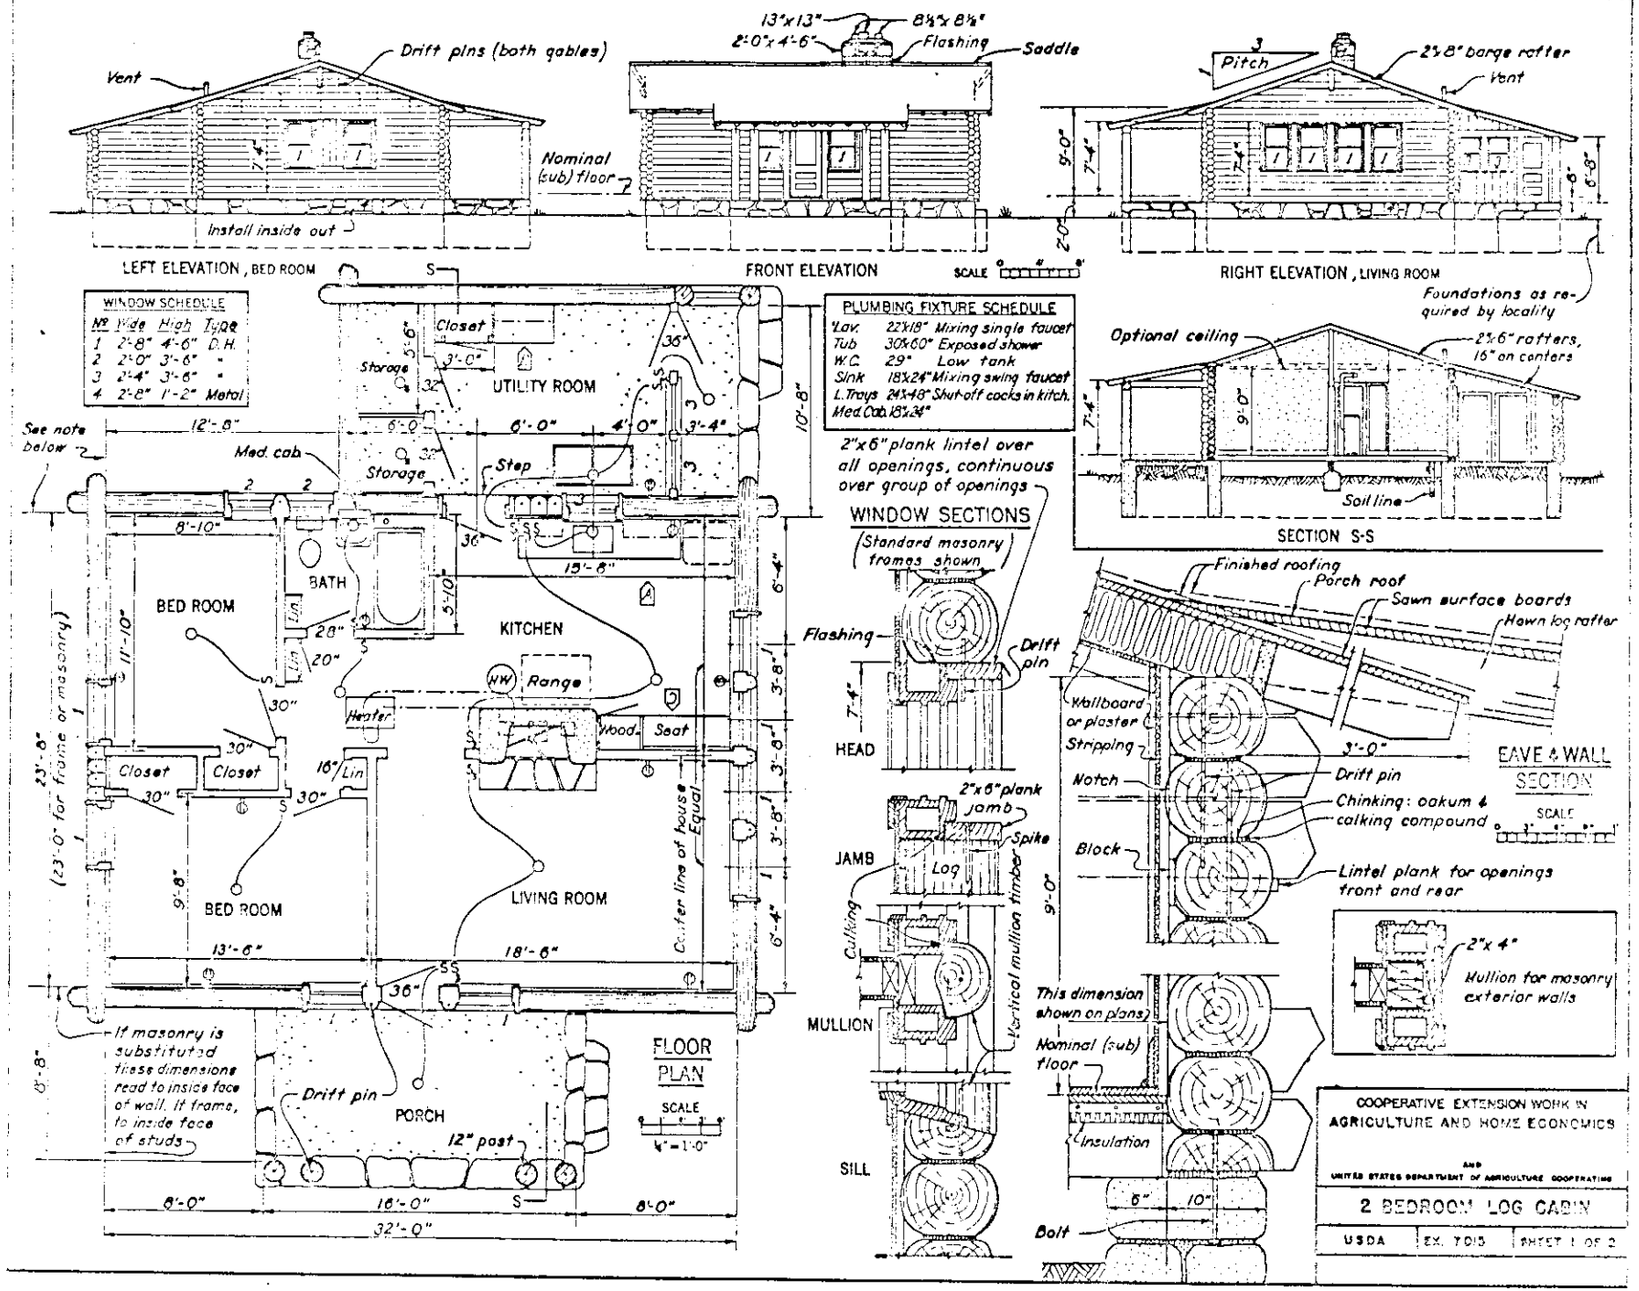
Vent
Drift pins (both gables)
Nominal (sub) floor
Install inside out
LEFT ELEVATION, BED ROOM
13"x13"
2'-0"x4'-6"
8½"x8½"
Flashing
Saddle
FRONT ELEVATION
SCALE
Pitch
2"x8" barge rafter
Vent
RIGHT ELEVATION, LIVING ROOM
Foundations as required by locality
Optional ceiling
2"x6" rafters, 16" on centers
Soil line
SECTION S-S
WINDOW SCHEDULE
No Wide High Type
1 2'-8" 4'-6" D.H.
2 2'-0" 3'-6" "
3 2'-4" 3'-6" "
4 2'-8" 1'-2" Metal
PLUMBING FIXTURE SCHEDULE
Lav. 22"x18" Mixing single faucet
Tub 30"x60" Exposed shower
W.C. 29" Low tank
Sink 18"x24" Mixing swing faucet
L.Trays 24"x48" Shut-off cocks in kitch.
Med.Cab.18"x24"
2"x6" plank lintel over all openings, continuous over group of openings
WINDOW SECTIONS
(Standard masonry frames shown)
Flashing
Drift pin
HEAD
2"x6" plank jamb
Spike
JAMB
Log
Calking
Vertical mullion timber
MULLION
SILL
Finished roofing
Porch roof
Sawn surface boards
Hewn log rafter
Wallboard or plaster
Stripping
Notch
Drift pin
Chinking: oakum & calking compound
Block
Lintel plank for openings front and rear
EAVE & WALL SECTION
SCALE
2"x4"
Mullion for masonry exterior walls
This dimension shown on plans
Nominal (sub) floor
Insulation
Bolt
See note below
Med. cab.
Storage
Closet
UTILITY ROOM
Step
BED ROOM
BATH
KITCHEN
Range
Heater
Wood
Seat
Closet
Closet
Lin
BED ROOM
LIVING ROOM
Center line of house Equal
If masonry is substituted these dimensions read to inside face of wall. If frame, to inside face of studs
Drift pin
PORCH
12" post
FLOOR PLAN
SCALE
¼" = 1'-0"
(23'-0" for frame or masonry)
32'-0"
COOPERATIVE EXTENSION WORK IN AGRICULTURE AND HOME ECONOMICS
AND
UNITED STATES DEPARTMENT OF AGRICULTURE COOPERATING
2 BEDROOM LOG CABIN
USDA
EX. 7013
SHEET 1 OF 2

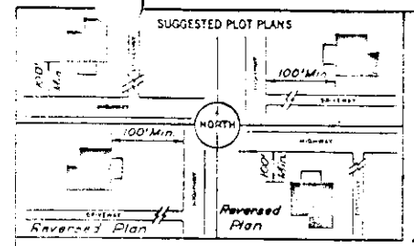

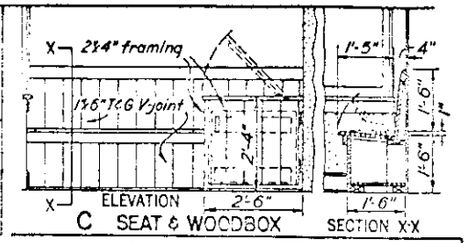

C SEAT & WOODBOX

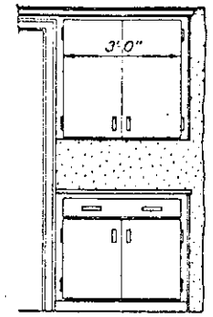

B CABINETS

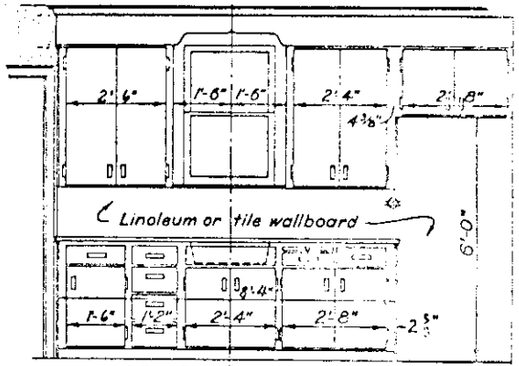

SCALE 0 6" 1' 2'

A Check dimensions at job

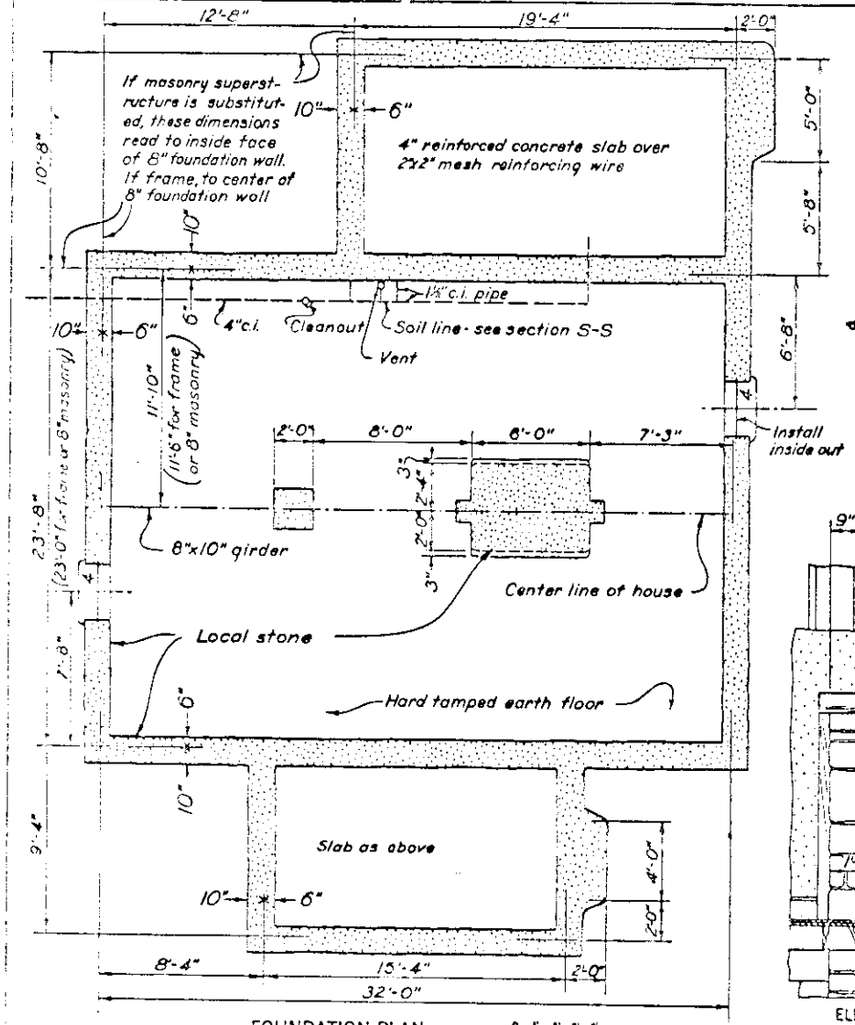

FOUNDATION PLAN SCALE 0 1' 2' 3' 4'

PERSPECTIVE

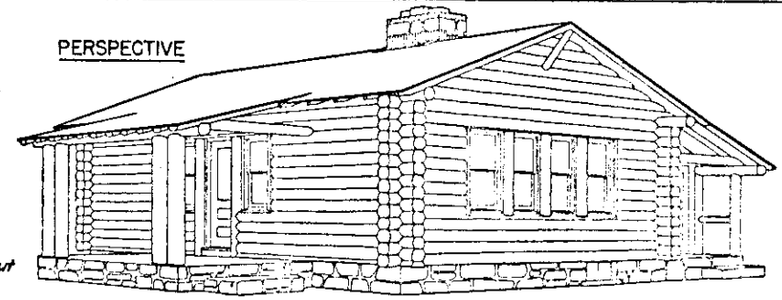

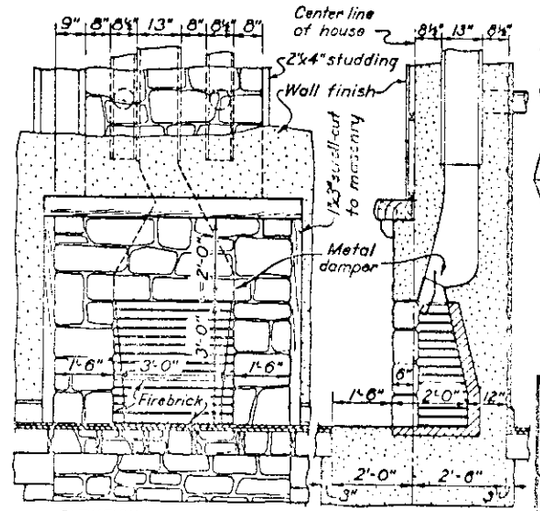

ELEVATION FIREPLACE SCALE 0 6" 1' 2' SECTION

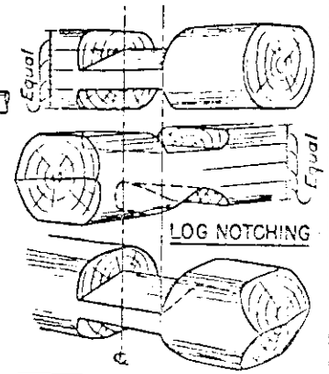

LOG NOTCHING

COOPERATIVE EXTENSION WORK IN AGRICULTURE AND HOME ECONOMICS

AND

UNITED STATES DEPARTMENT OF AGRICULTURE COOPERATING

2 BEDROOM LOG CABIN

USDA | EX. 7013 | SHEET 2 OF 2